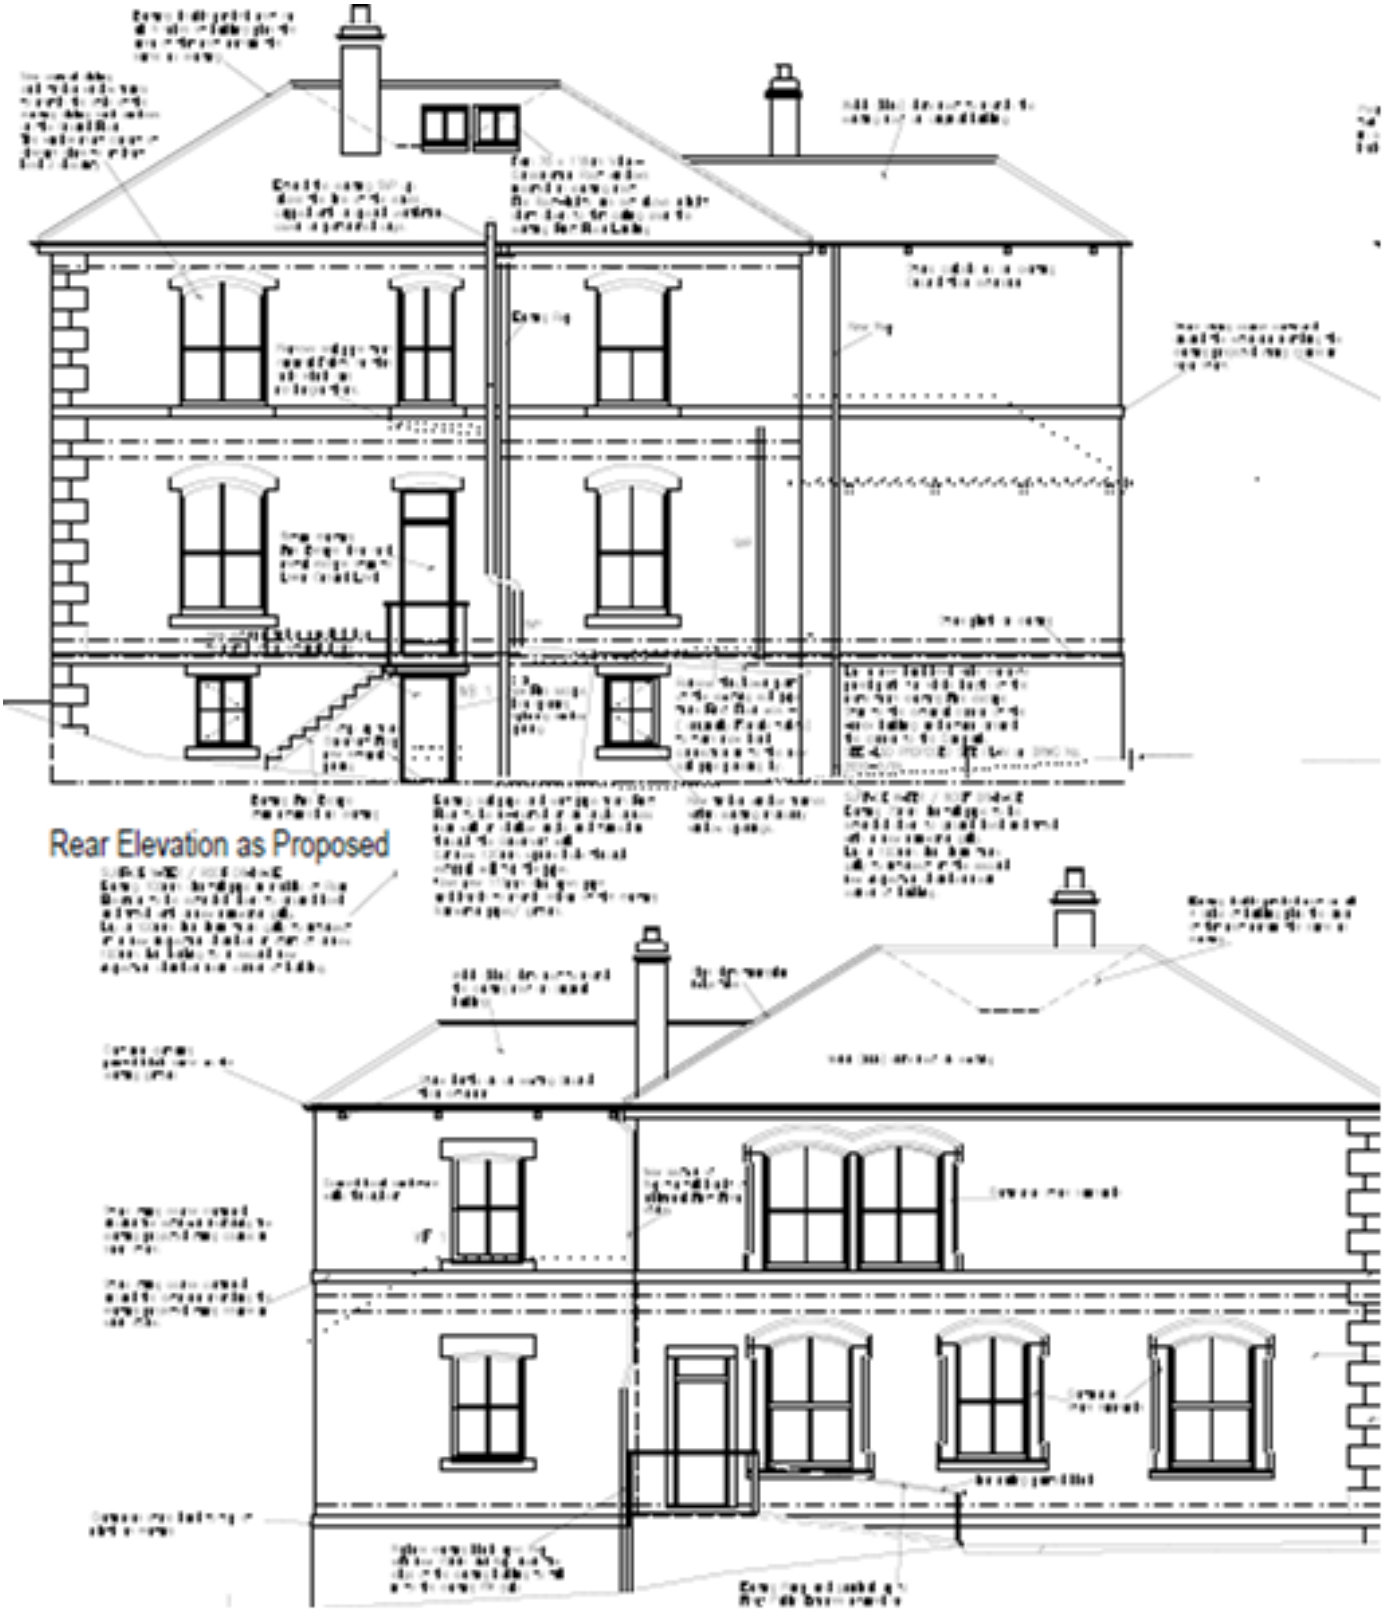

Rear Elevation as Proposed